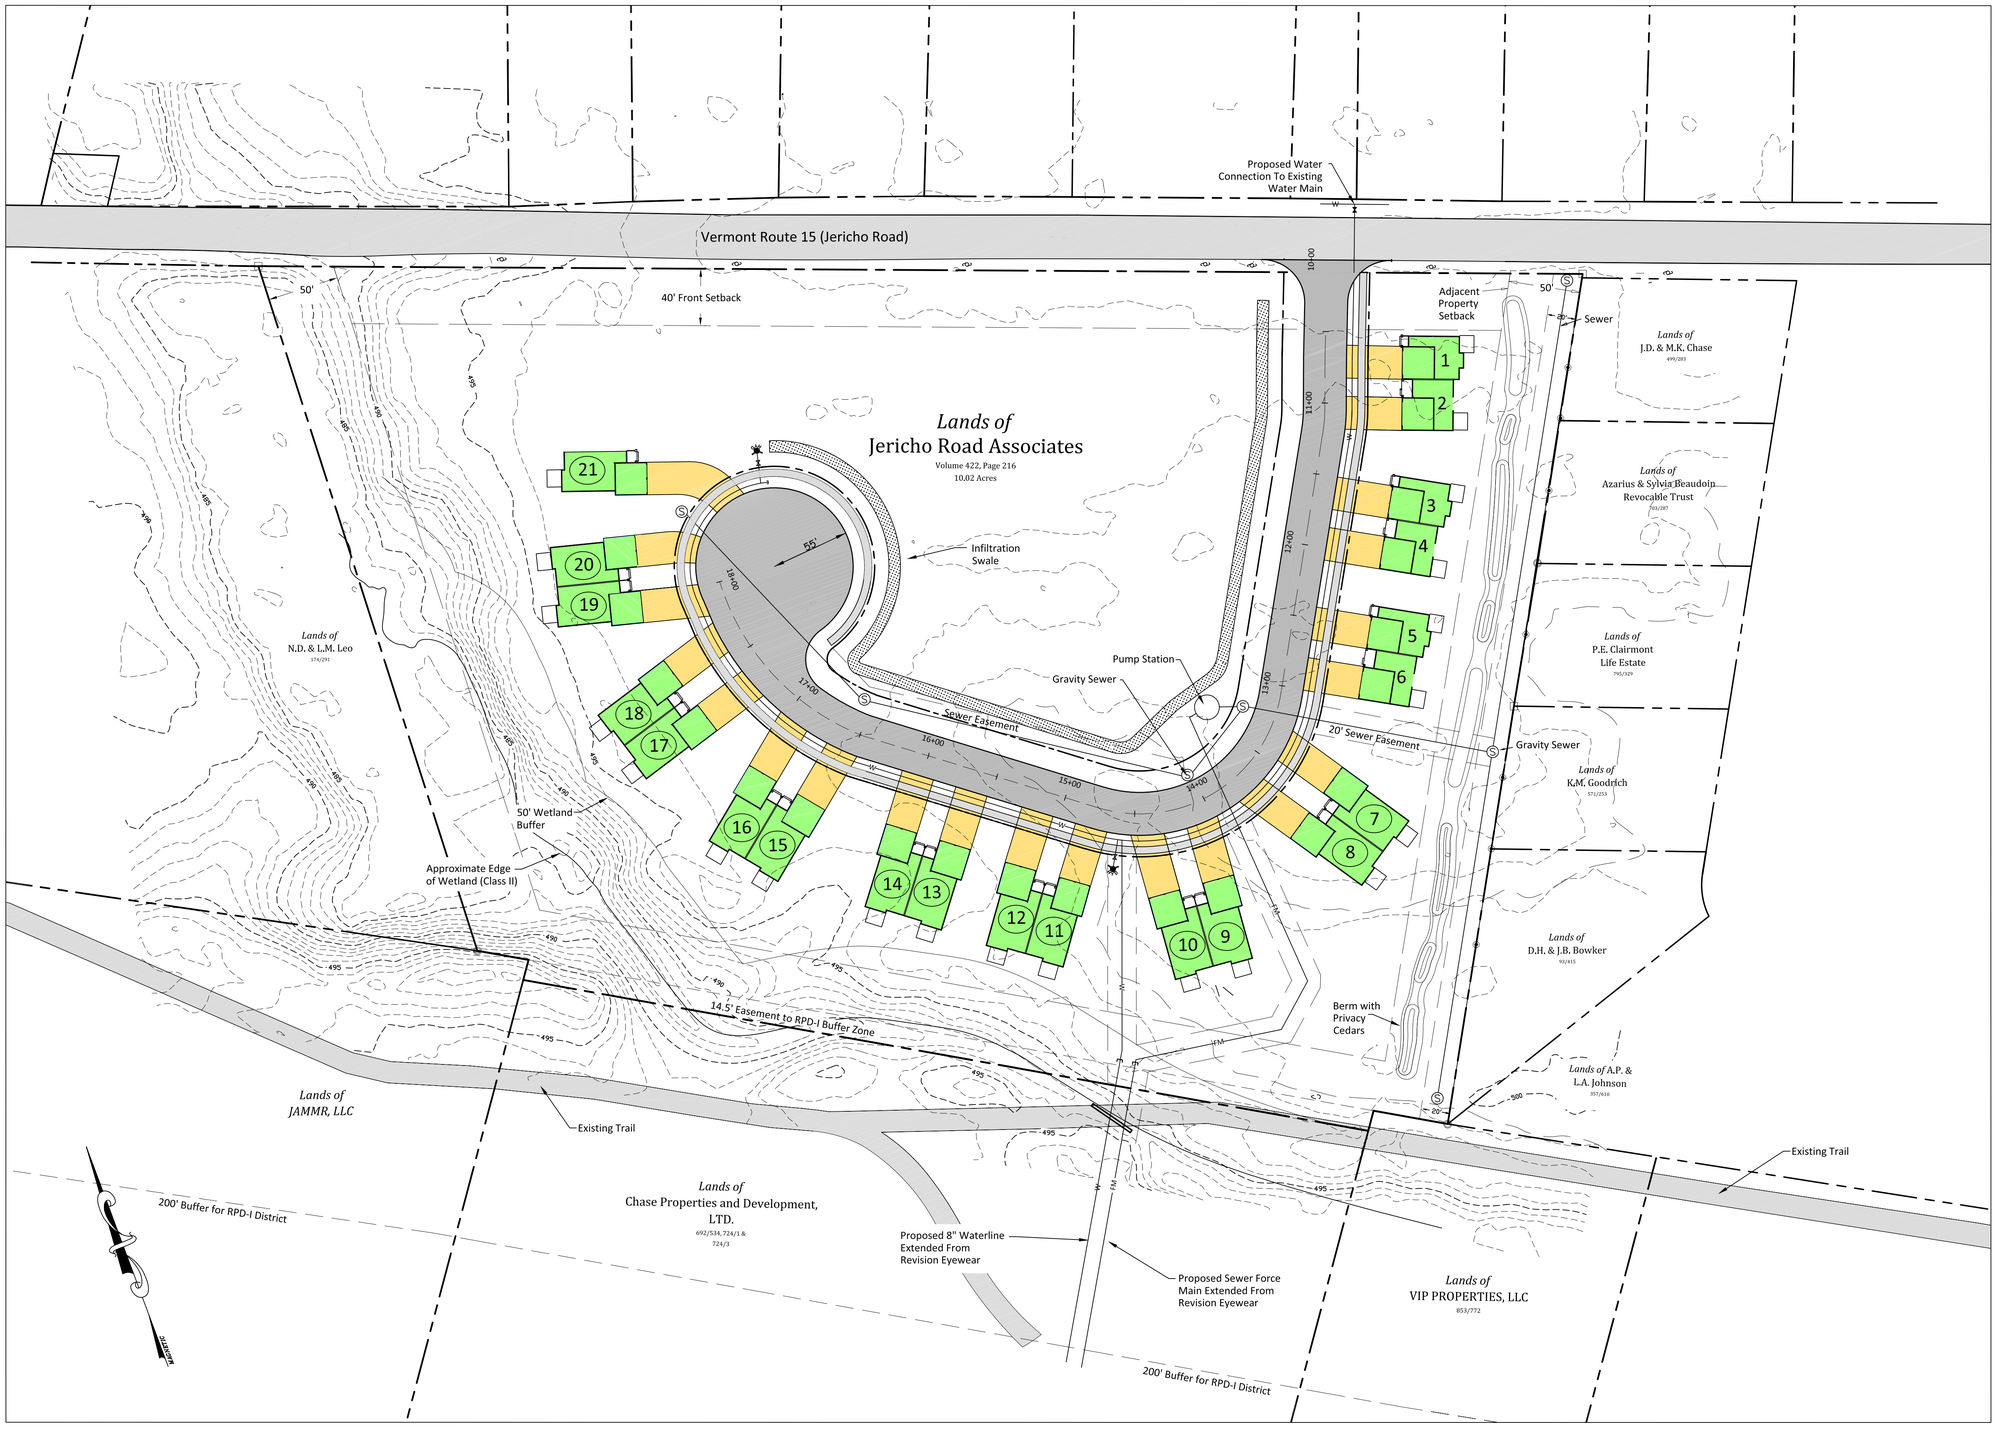

LOCATION PLAN
N.T.S.

LEGEND

- Project Property Line
- Abutting Property Line
- Easement Boundary Line
- Concrete Monument Found
- Iron Pipe Found
- Rebar Found
- 495 Existing Grade Contours
- Utility Pole
- Sewer Line & Manhole

STATE OF VERMONT
PAUL J. O'LEARY, JR.
No. 5477
PROFESSIONAL ENGINEER

DATE	REVISION		BY
SURVEY OBCA	RECORD DRAWING / FINAL / PRELIMINARY / SKETCH/CONCEPT	Jericho Road Associates Planned Unit Development Jericho Road Essex Junction, VT	DATE 6-24-16
DESIGN SEC	O'LEARY-BURKE CIVIL ASSOCIATES, PLC		JOB# 2011-55
DRAWN SEC	13 Corporate Drive ESSEX JCT., VT PHONE: 878-9990 FAX: 878-9989 E-MAIL: obca@olearyburke.com		FILE 2011-55-W2
CHECKED PJO		50-Scale Site Plan	PLAN SHEET # 2
SCALE 1" = 50'			