1 NORTH ELEVATION RENDERED
3/16" = 1'-0"

2 WEST ELEVATION RENDERED
3/16" = 1'-0"

SCOTT + PARTNERS ARCHITECTURE
20 MAIN ST. ESSEX JUNCTION, VT 05452
P. 802.879.5153 | F. 802.872.2764 | SCOTTPARTNERS.COM

project name:
BOVE BUILDING LOT 'O'

project address:
7 CARMICHAEL STREET
ESSEX, VT 05452

scale:	3/16" = 1'-0"
project no.	15-1057
checked by:	TS
drawn by:	JM
date:	06/03/16
sheet date:	06/15/16

Date	Revisions

sheet title:
RENDERED ELEVATIONS

sheet no.
1

6/15/2016 5:03:55 PM | S:\1-S+P-Projects\1-COMMERCIAL\Bove Twn Ctr Bldg O\Drwgs\REVIT\BOVE TWN CNTR BLDG O.rvt

1 EAST ELEVATION Copy 1
3/16" = 1'-0"

2 SOUTH ELEVATION Copy 1
3/16" = 1'-0"

SCOTT + PARTNERS ARCHITECTURE
20 MAIN ST. ESSEX JUNCTION, VT 05452
P. 802.879.5153 | F. 802.872.2764 | SCOTTPARTNERS.COM

project name:
BOVE BUILDING LOT 'O'

project address:
7 CARMICHAEL STREET
ESSEX, VT 05452

scale:	3/16" = 1'-0"
project no.	15-1057
checked by:	TS
drawn by:	JM
date:	06/03/16
sheet date:	06/15/16

Date	Revisions

sheet title:
RENDERED ELEVATIONS

sheet no.
2

6/15/2016 5:04:34 PM S:\1-S+P-Projects\1-COMMERCIAL\Bove Twn Ctr Bldg O\Dwgs\REVIT\BOVE TWN CNTR BLDG O.rvt

ENTRY PERSPECTIVE

CARMICHAEL STREET PERSPECTIVE

SCOTT + PARTNERS
ARCHITECTURE
20 MAIN ST. ESSEX JUNCTION, VT 05452
P. 802.879.5153 | F. 802.872.2764 | SCOTTPARTNERS.COM

project name:
BOVE BUILDING LOT 'O'

project address:
7 CARMICHAEL STREET
ESSEX, VT 05452

scale:	
project no.	15-1057
checked by:	TS
drawn by:	JM
date:	06/03/16
sheet date:	06/15/16

Date	Revisions

sheet title:
PERSPECTIVES

sheet no.
3

6/15/2016 5:04:36 PM | S:\1-S+P-Projects\1-COMMERCIAL\Bove Twn Ctr Bldg O\Dwgs\REVIT\BOVE TWN CNTR BLDG O.rvt

PERSPECTIVE VIEW EAST ALONG CARMICHAEL STREET

SCOTT + PARTNERS
ARCHITECTURE
20 MAIN ST. ESSEX JUNCTION, VT 05452
P. 802.879.5153 | F. 802.872.2764 | SCOTTPARTNERS.COM

project name:
BOVE BUILDING LOT 'O'

project address:
7 CARMICHAEL STREET
ESSEX, VT 05452

scale:	
project no.	15-1057
checked by:	TS
drawn by:	JM
date:	06/03/16
sheet date:	06/15/16

Date	Revisions

sheet title:
PERSPECTIVES

sheet no.
4

6/15/2016 5:04:37 PM | S:\1-S+P-Projects\1-COMMERCIAL\Bove Twn Ctr Bldg O\Dwgs\REVIT\BOVE TWN CNTR BLDG O.rvt

PERSPECTIVE VIEW WEST ALONG CARMICHAEL STREET

SCOTT + PARTNERS
ARCHITECTURE
20 MAIN ST. ESSEX JUNCTION, VT 05452
P. 802.879.5153 | F. 802.872.2764 | SCOTTPARTNERS.COM

project name:
BOVE BUILDING LOT 'O'

project address:
7 CARMICHAEL STREET
ESSEX, VT 05452

scale:	
project no.	15-1057
checked by:	TS
drawn by:	JM
date:	06/03/16
sheet date:	06/15/16

Date	Revisions

sheet title:
PERSPECTIVES

sheet no.
5

6/15/2016 5:04:37 PM | S:\1-S+P-Projects\1-COMMERCIAL\Bove Twn Ctr Bldg O\Dwgs\REVIT\BOVE TWN CNTR BLDG O.rvt

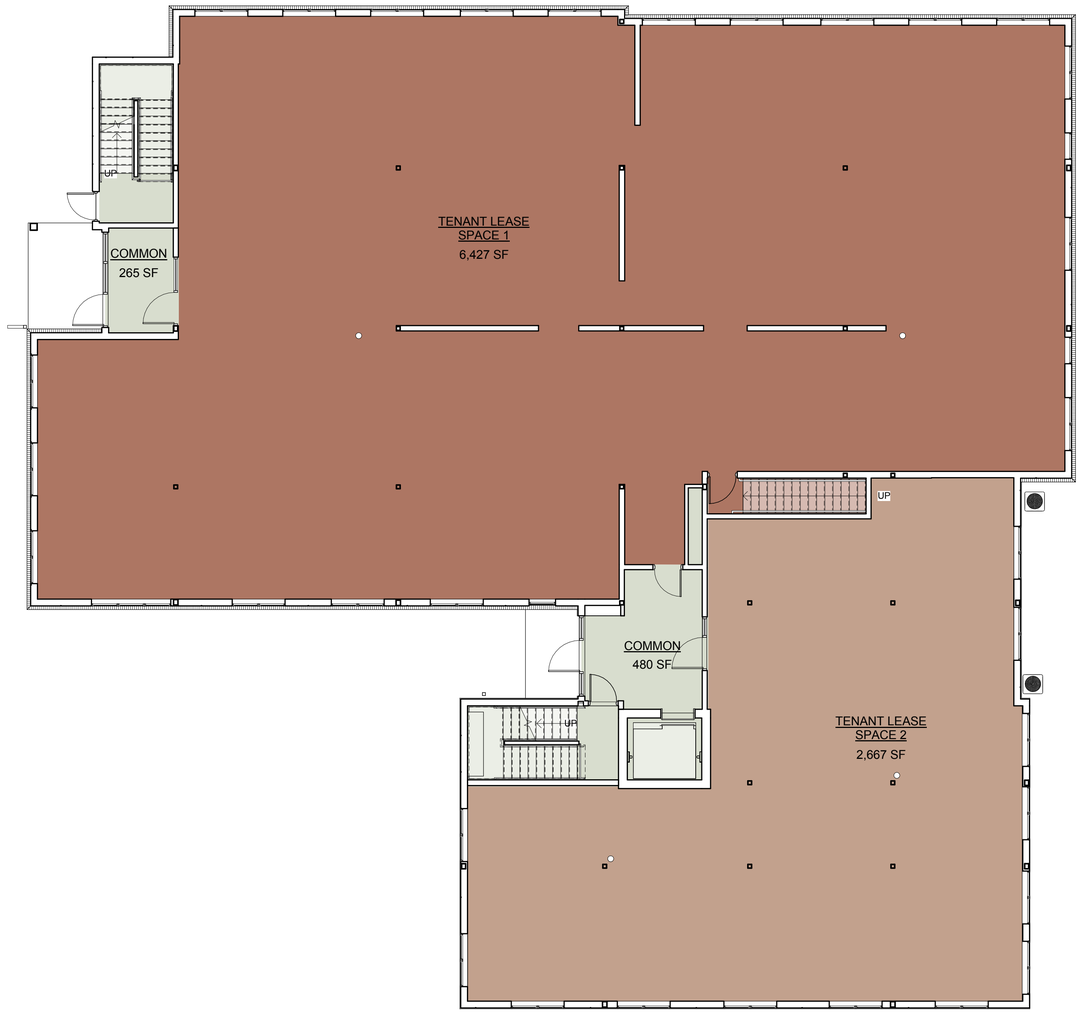

1 GROUND FLOOR PLAN
1/8" = 1'-0"

SCOTT + PARTNERS
ARCHITECTURE
20 MAIN ST. ESSEX JUNCTION, VT 05452
P. 802.879.5153 | F. 802.872.2764 | SCOTTPARTNERS.COM

project name:
BOVE BUILDING LOT 'O'

project address:
7 CARMICHAEL STREET
ESSEX, VT 05452

scale:	1/8" = 1'-0"
project no.	15-1057
checked by:	TS
drawn by:	JM
date:	06/03/16
sheet date:	06/15/16

Date	Revisions

sheet title:
GROUND FLOOR PLAN

sheet no.
6

6/15/2016 5:22:07 PM S:\1-S+P-Projects\1-COMMERCIAL\Bove Twn Ctr Bldg O\Dwgs\REVIT\BOVE TWN CNTR BLDG O.rvt

1 TYPICAL UPPER FLOOR PLAN
1/8" = 1'-0"

SCOTT + PARTNERS
ARCHITECTURE
20 MAIN ST. ESSEX JUNCTION, VT 05452
P. 802.879.5153 | F. 802.872.2764 | SCOTTPARTNERS.COM

project name:
BOVE BUILDING LOT 'O'

project address:
7 CARMICHAEL STREET
ESSEX, VT 05452

scale:	1/8" = 1'-0"
project no.	15-1057
checked by:	TS
drawn by:	JM
date:	06/03/16
sheet date:	06/15/16

Date	Revisions

sheet title:
TYPICAL UPPER FLOOR PLAN

sheet no.
7

6/15/2016 5:22:08 PM | S:\1-S+P-Projects\1-COMMERCIAL\Bove Twn Ctr Bldg O\Dwgs\REVIT\BOVE TWN CNTR BLDG O.rvt

SCOTT + PARTNERS
ARCHITECTURE
20 MAIN ST. ESSEX JUNCTION, VT 05452
P. 802.879.5153 | F. 802.872.2764 | SCOTTPARTNERS.COM

project name:
BOVE BUILDING LOT 'O'

project address:
7 CARMICHAEL STREET
ESSEX, VT 05452

scale:	
project no.	15-1057
checked by:	TS
drawn by:	JM
date:	06/03/16
sheet date:	06/15/16

Date	Revisions

sheet title:
CONTEXT IMAGES

sheet no.
8

6/16/2016 8:08:04 AM | S:\1-S+P-Projects\1-COMMERCIAL\Bove Twn Ctr Bldg O\Drwgs\REVIT\BOVE TWN CNTR BLDG O.rvt