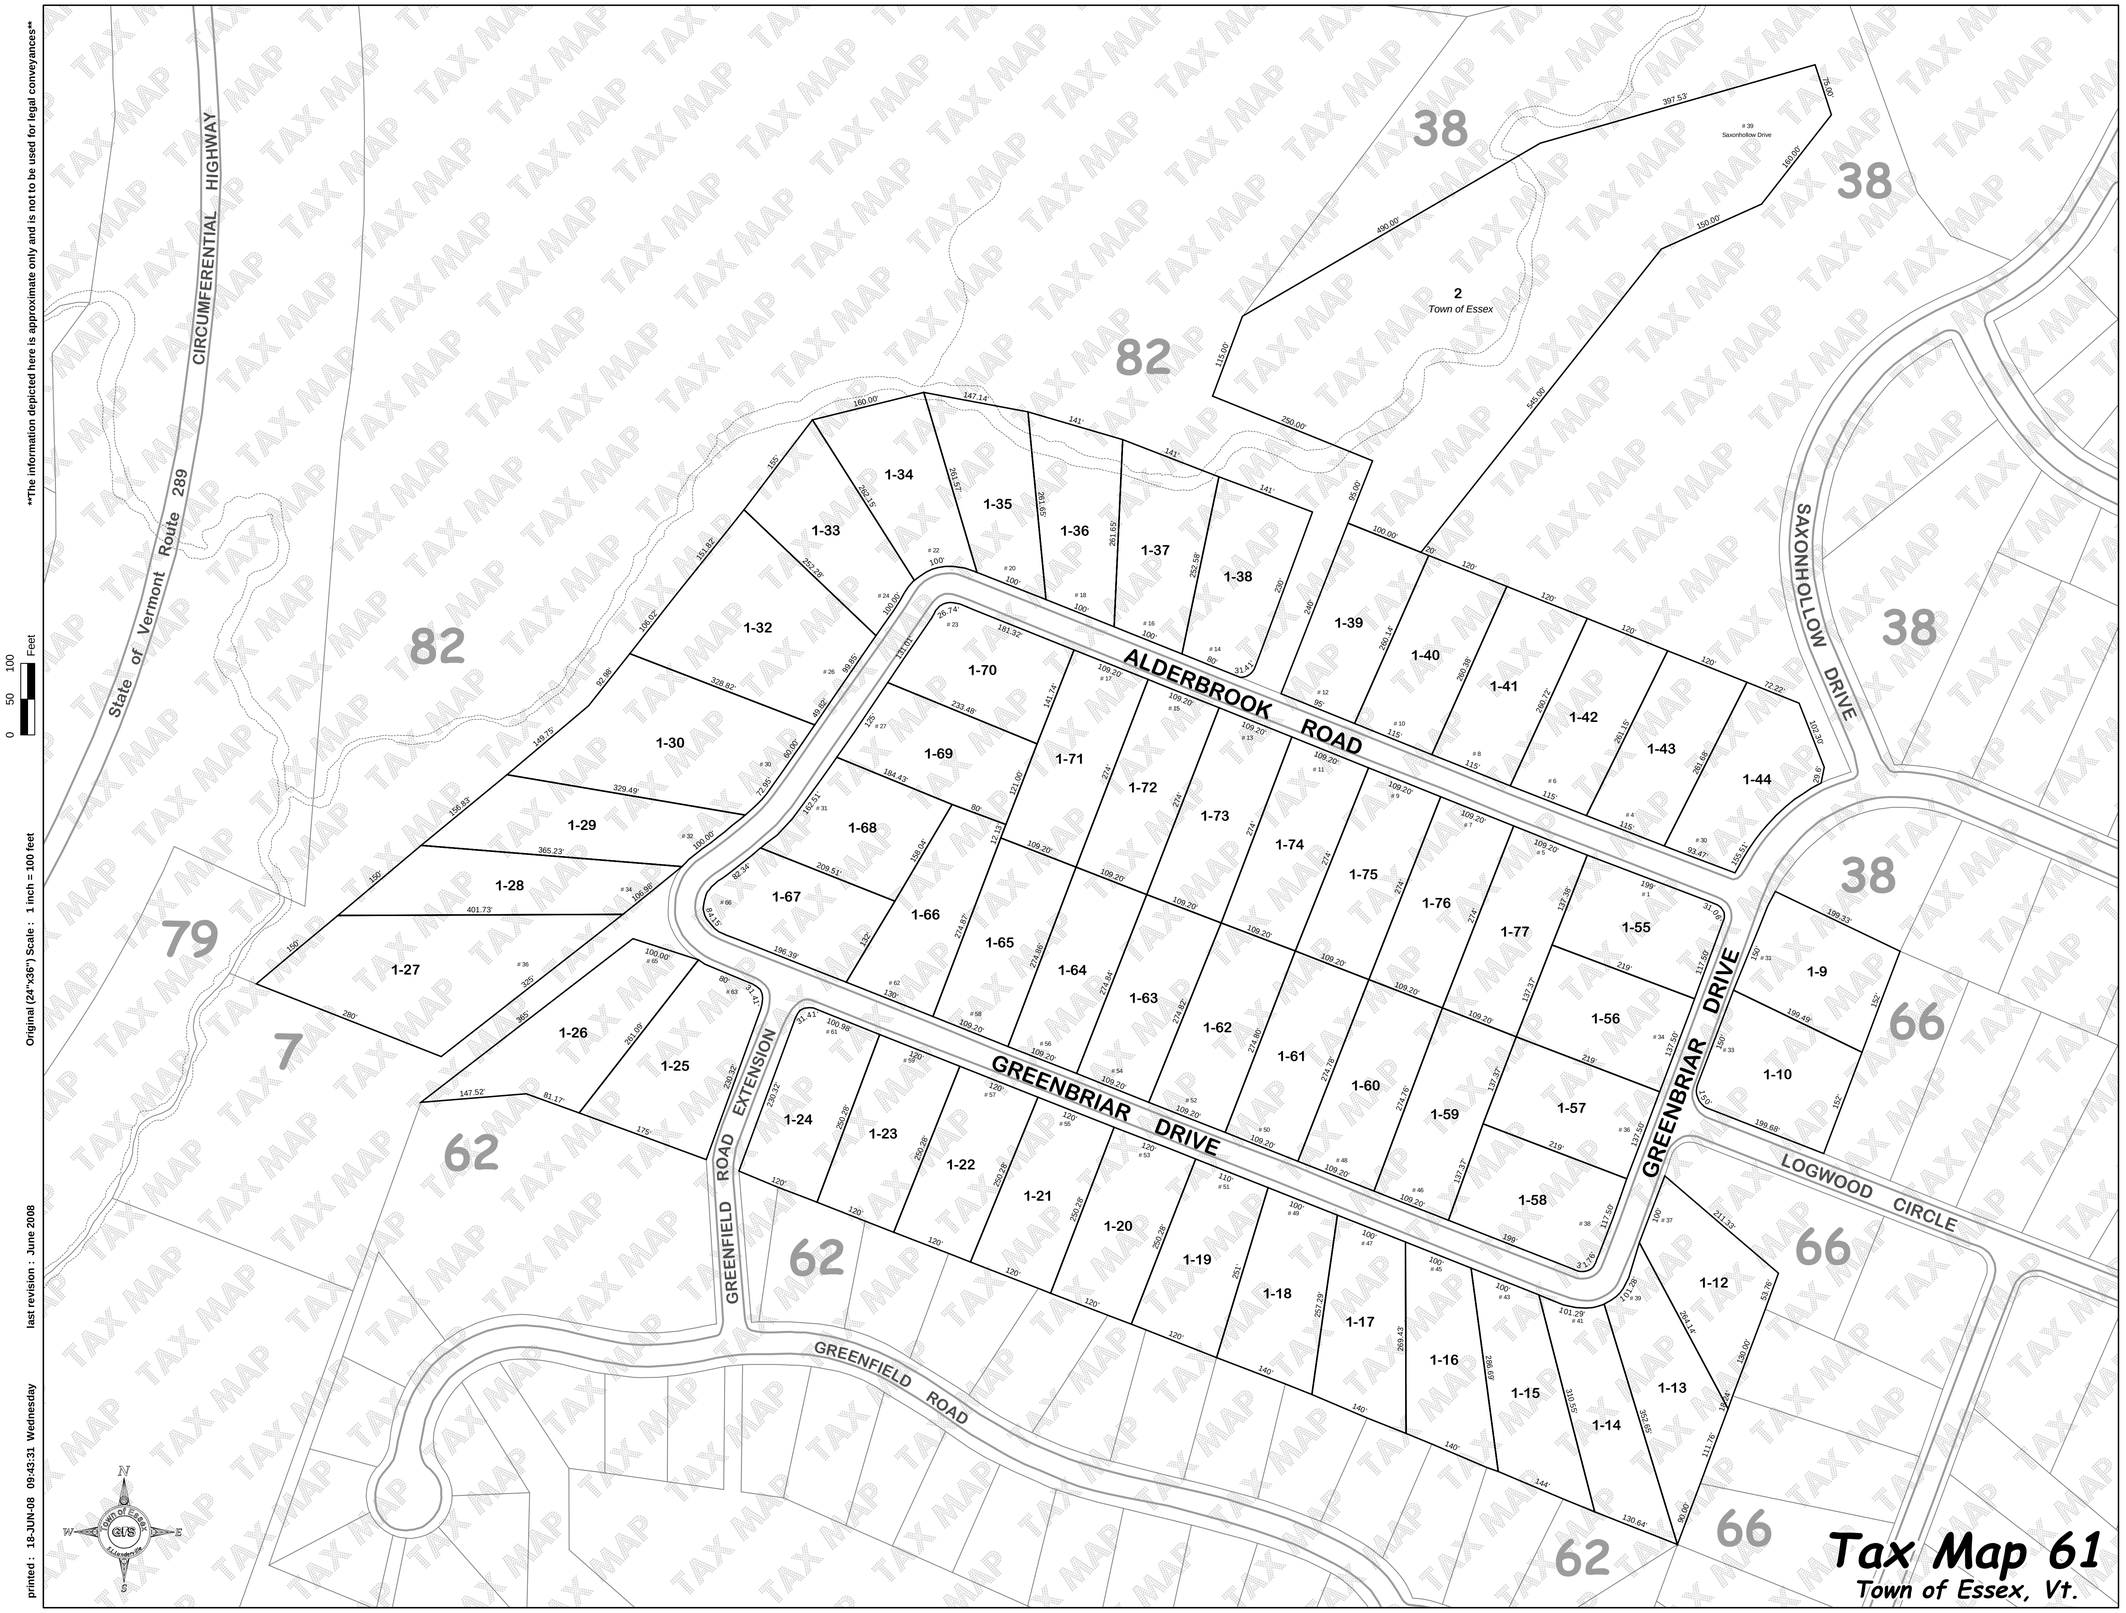
The information depicted here is approximate only and is not to be used for legal conveyances
0 50 100 Feet
Original (24"x36") Scale : 1 inch = 100 feet
last revision : June 2008
printed : 18-JUN-08 09:43:31 Wednesday
State of Vermont Route 289
CIRCUMFERENTIAL HIGHWAY
ALDERBROOK ROAD
SAXONHOLLOW DRIVE
GREENBRIAR DRIVE
GREENFIELD ROAD EXTENSION
GREENFIELD ROAD
LOGWOOD CIRCLE
2
Town of Essex
39
Saxonhollow Drive
82
38
79
7
62
66
1-9
1-10
1-12
1-13
1-14
1-15
1-16
1-17
1-18
1-19
1-20
1-21
1-22
1-23
1-24
1-25
1-26
1-27
1-28
1-29
1-30
1-32
1-33
1-34
1-35
1-36
1-37
1-38
1-39
1-40
1-41
1-42
1-43
1-44
1-55
1-56
1-57
1-58
1-59
1-60
1-61
1-62
1-63
1-64
1-65
1-66
1-67
1-68
1-69
1-70
1-71
1-72
1-73
1-74
1-75
1-76
1-77
N
W
E
S
Town of Essex
GIS
Tax Map 61
Town of Essex, Vt.